

ENGINEERING PROGRAM MANAGER  
WORLD TRADE CENTER

*S. M. Jones*  
CHIEF ELECTRICAL ENGINEER

# The World Trade Center Electrical/HVAC Upgrade Program

## ELECTRICAL


No.	Date	Revision	Approved
-----	------	----------	----------

This drawing subject to conditions in contract.  
All inventions, ideas, designs and methods  
herein are reserved to Port Authority and  
may not be used without its written consent.

LEAHY/ FISCHER	LEAHY	A.S.
Designed by	Drawn by	Checked

Date 5-1-85      Scale AS NOT

Contract Number      Drawing Number  
WTC 802.071      E-1

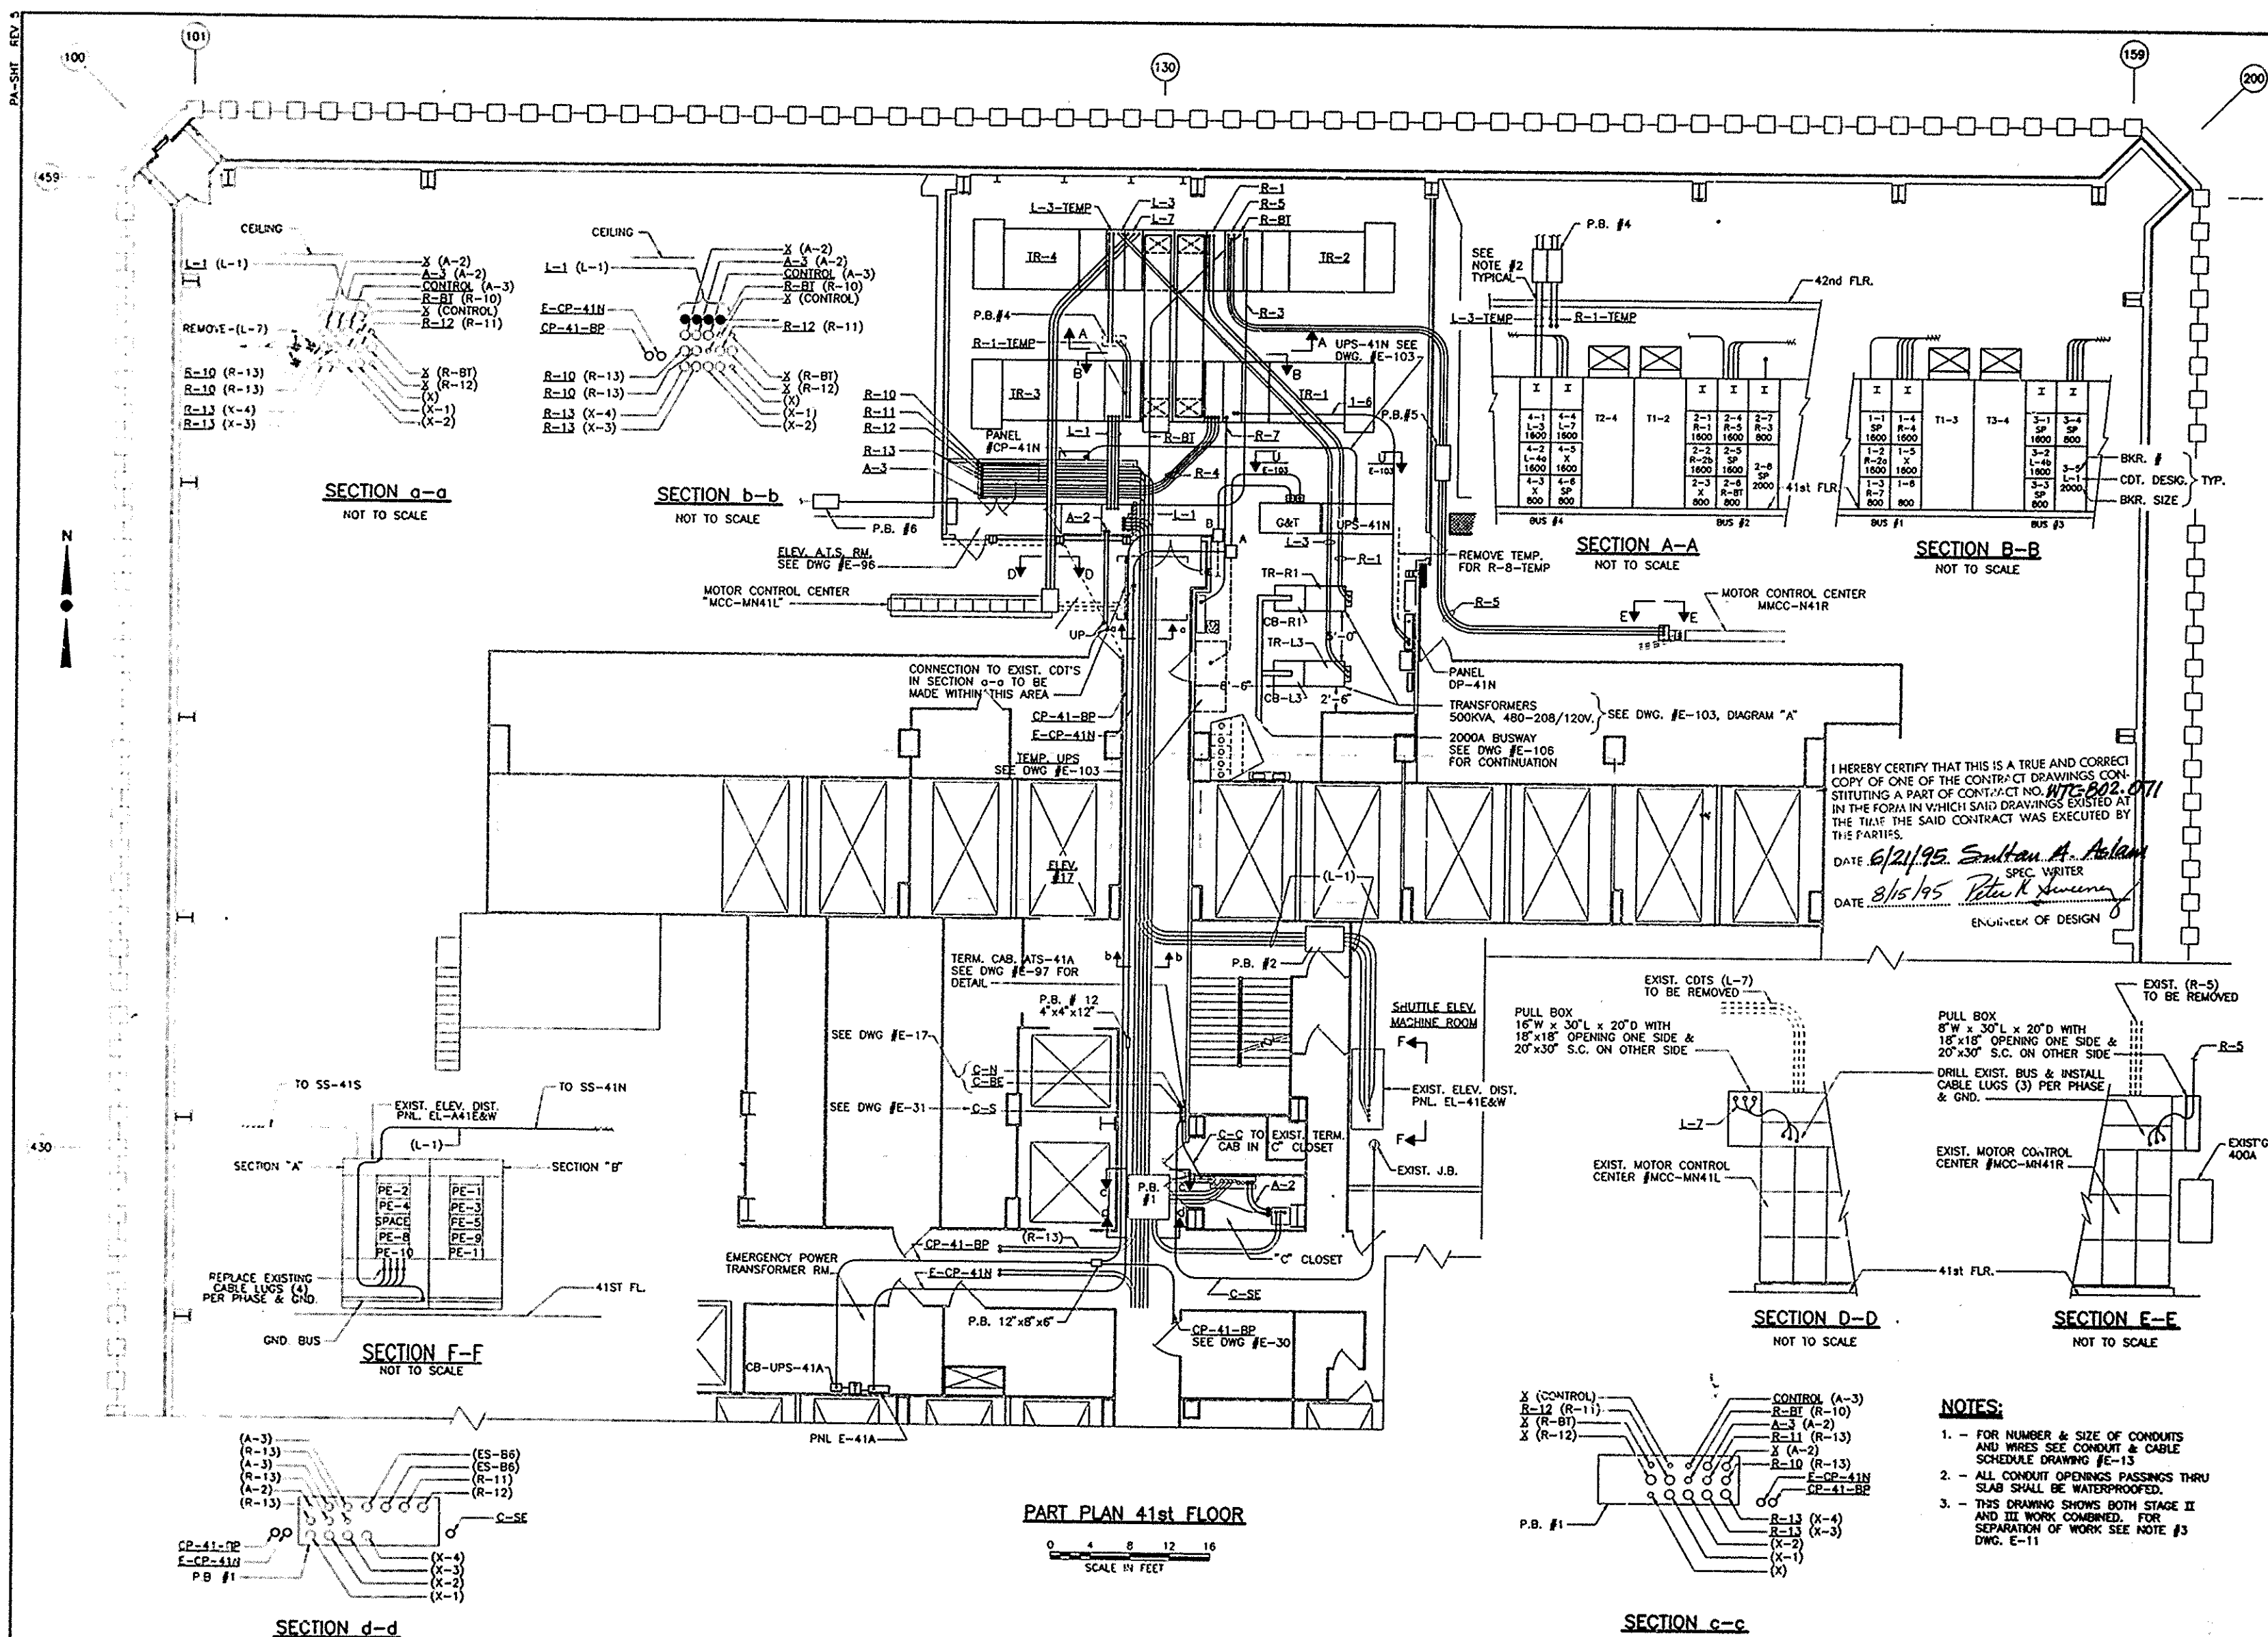

## NOTES

1. - FOR NUMBER & SIZE OF CONDUITS AND WIRES SEE CONDUIT & CABLE SCHEDULE DRAWING #E-13
2. - ALL CONDUIT OPENINGS PASSINGS THRU SLAB SHALL BE WATERPROOFED.
3. - THIS DRAWING SHOWS BOTH STAGE II AND III WORK COMBINED. FOR SEPARATION OF WORK SEE NOTE #3 DWG. E-11

FILE NAME: 80271E16 APR 14 1983